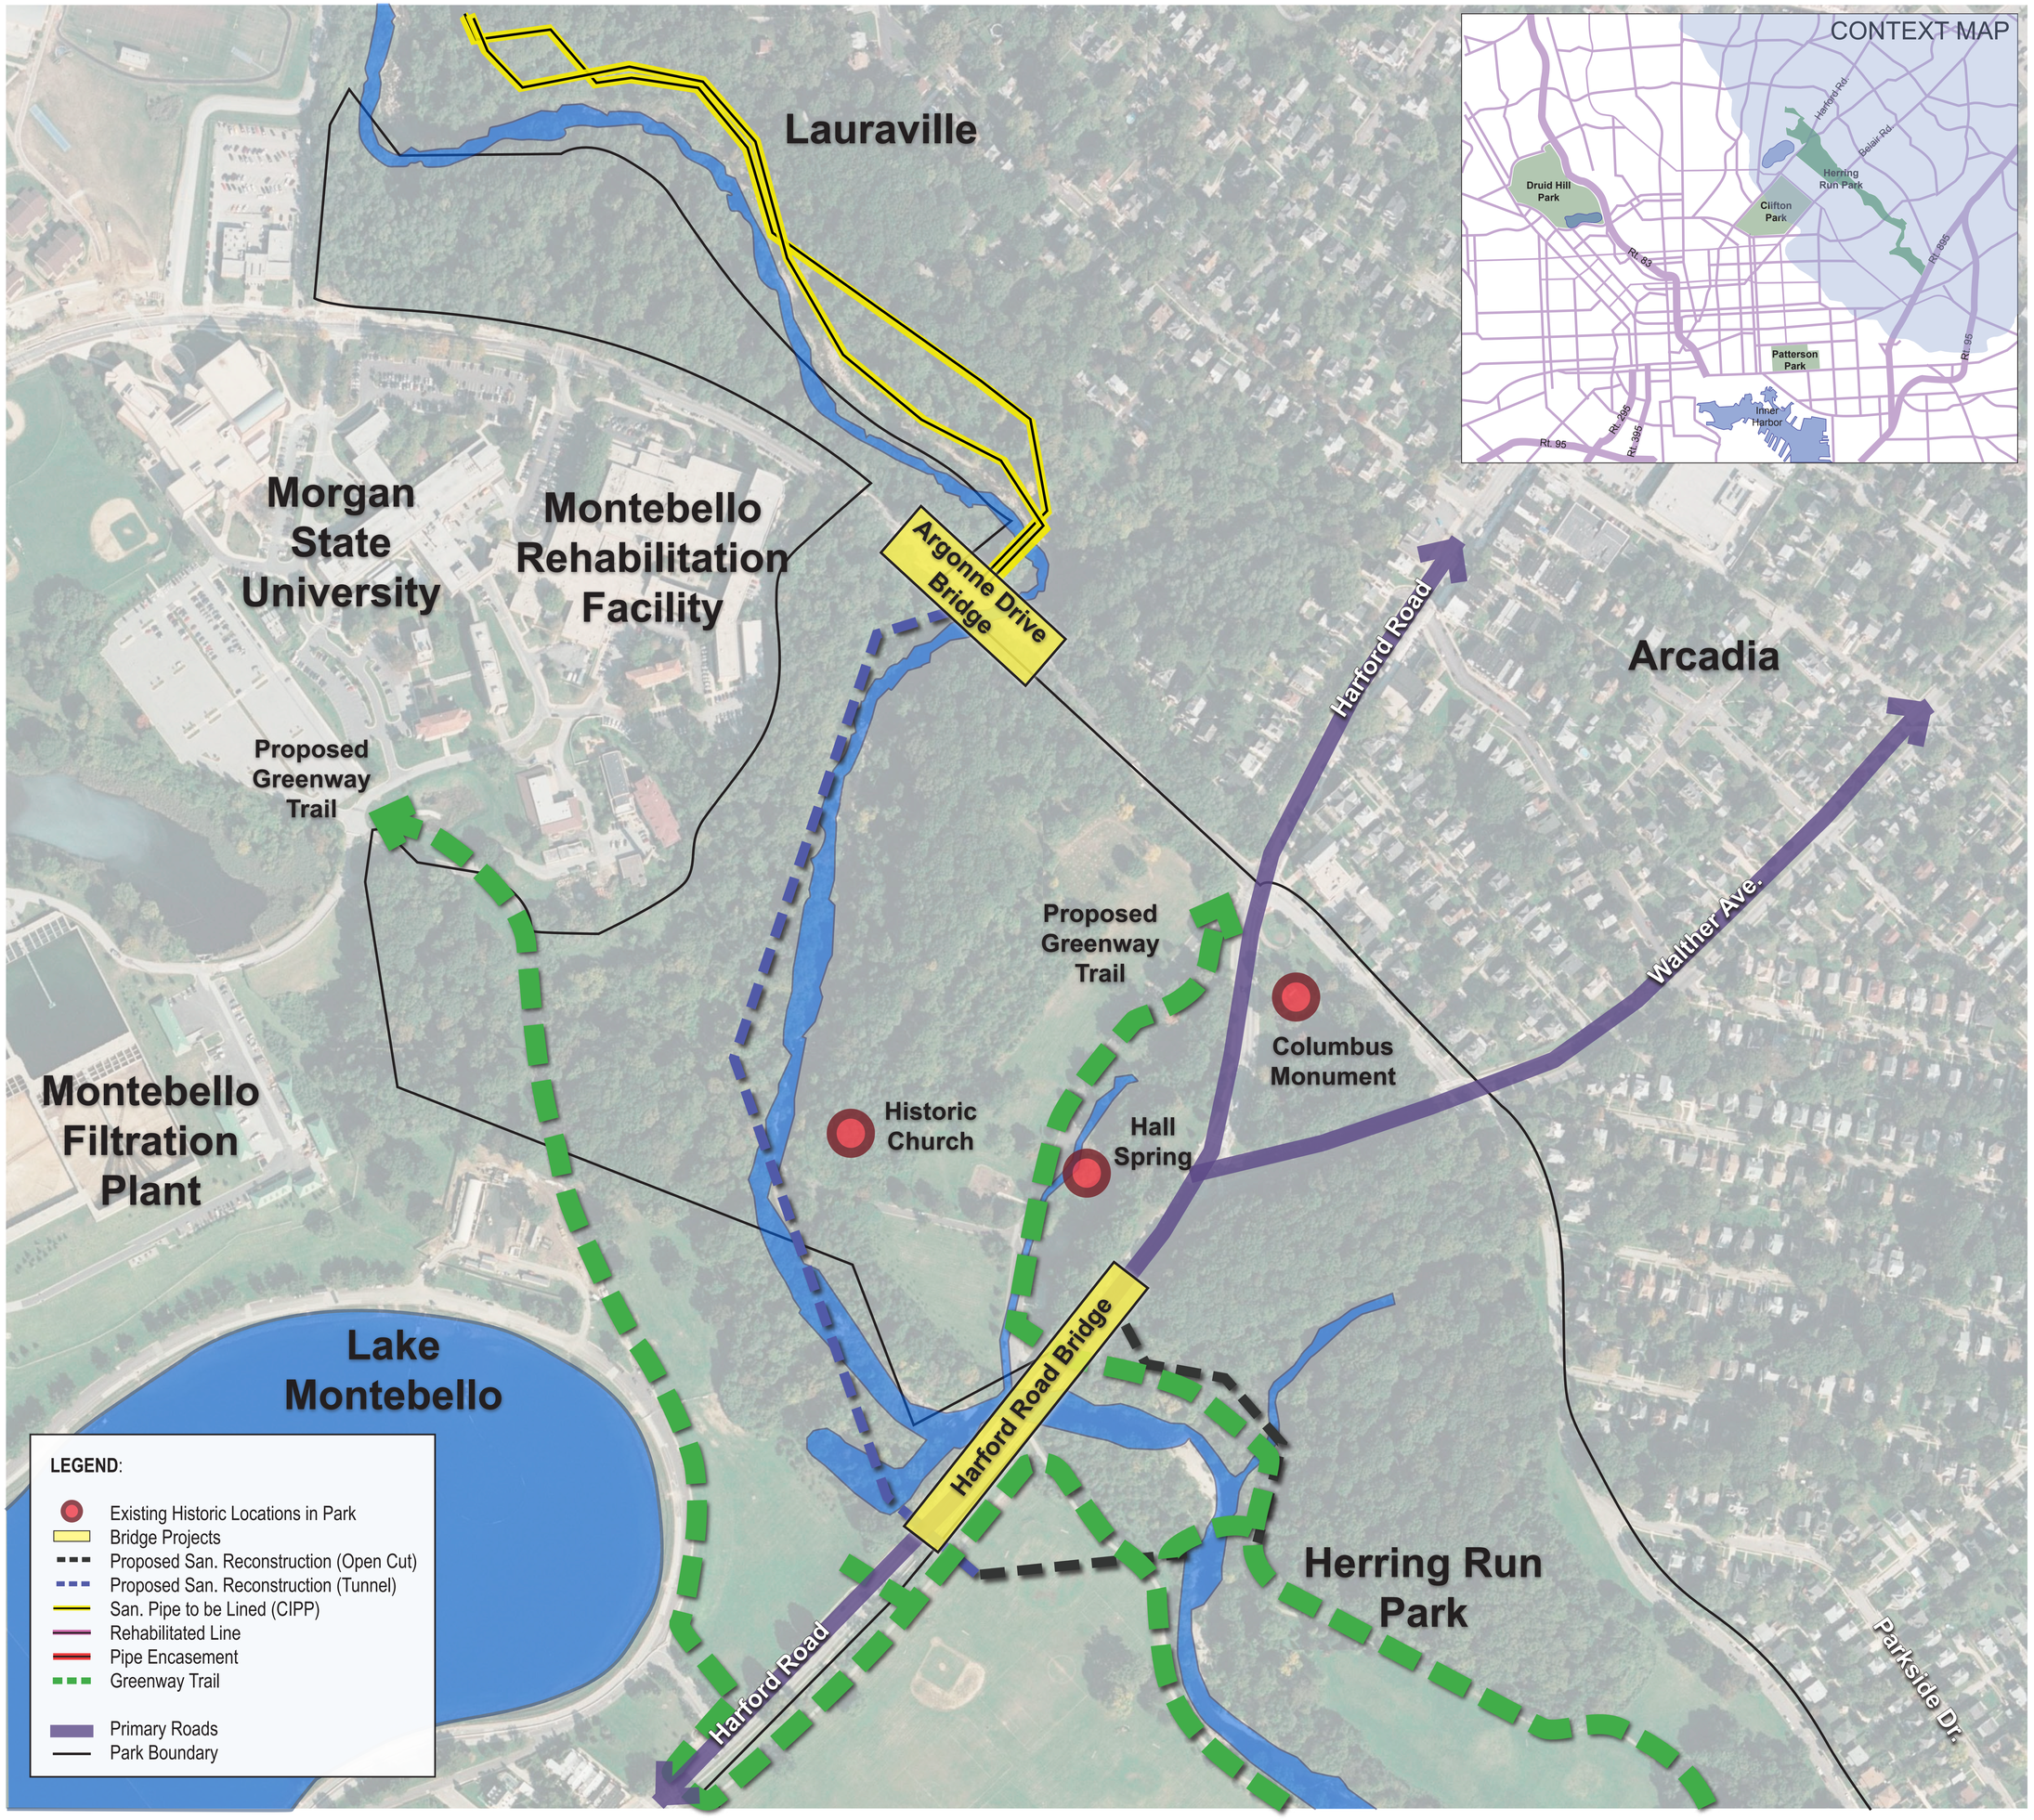

HERRING RUN PARK MASTER PLAN

Baltimore, Maryland

EXHIBIT M

Concurrent Projects Enlargement

MAHAN RYKIEL ASSOCIATES, INC
800 Wyman Park Drive, Suite 100
Baltimore, MD
21211

DEPARTMENT OF RECREATION & PARKS
2600 Madison Ave
Baltimore, MD
21217

0 200 400 800ft.