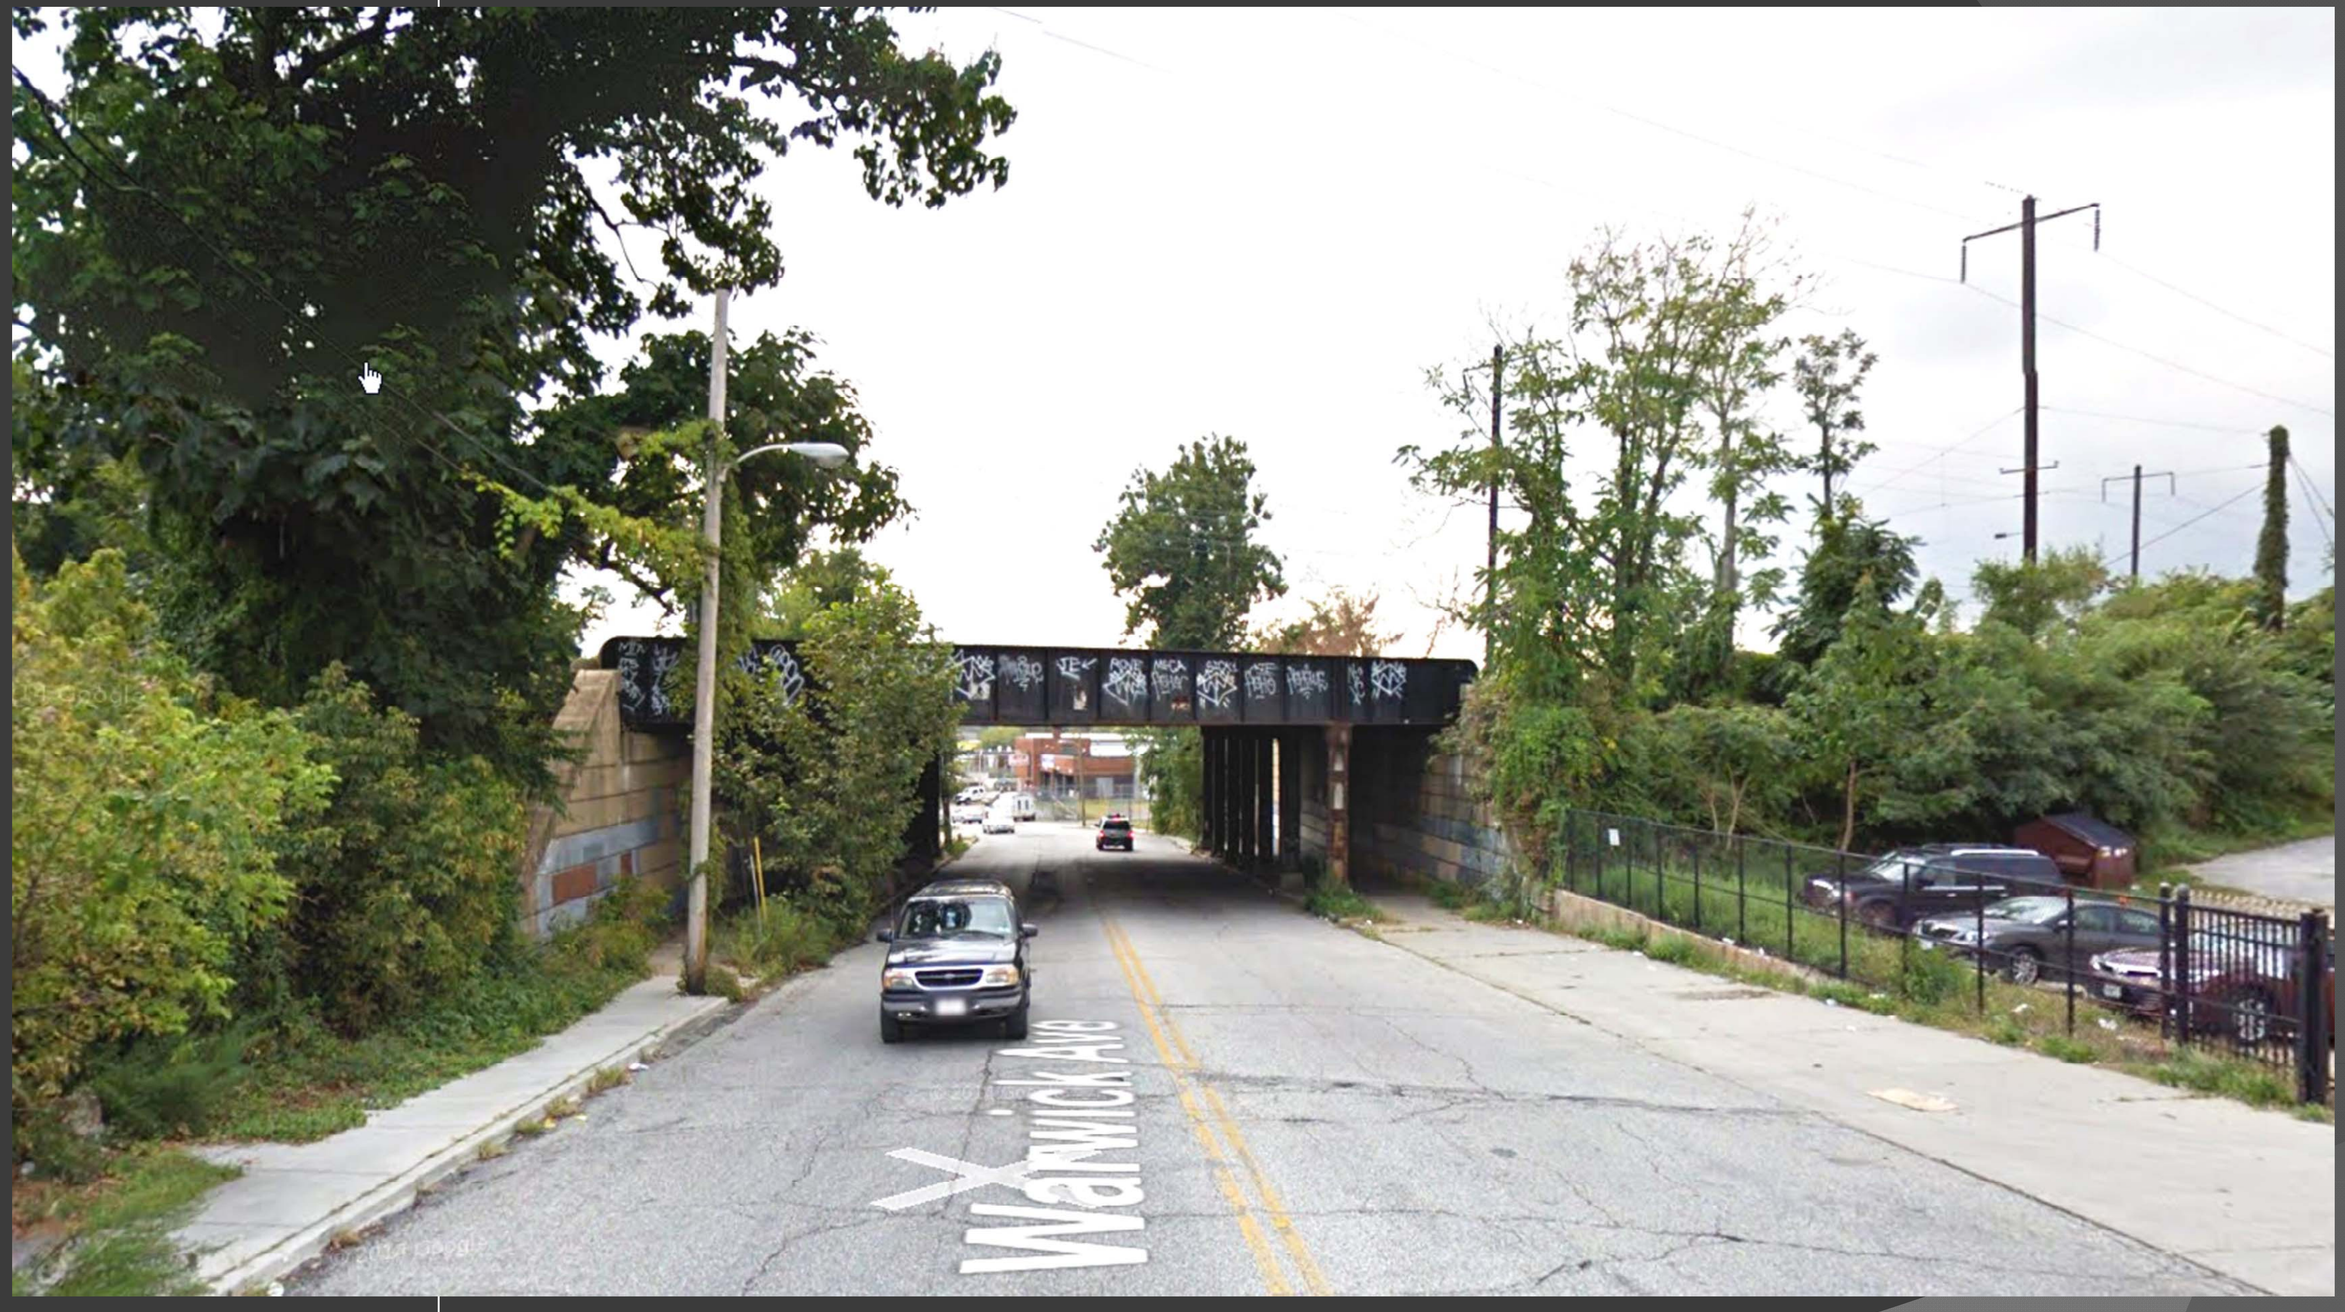

Rellim Development

FILLAT+
ARCHITECTURE

300 WARWICK